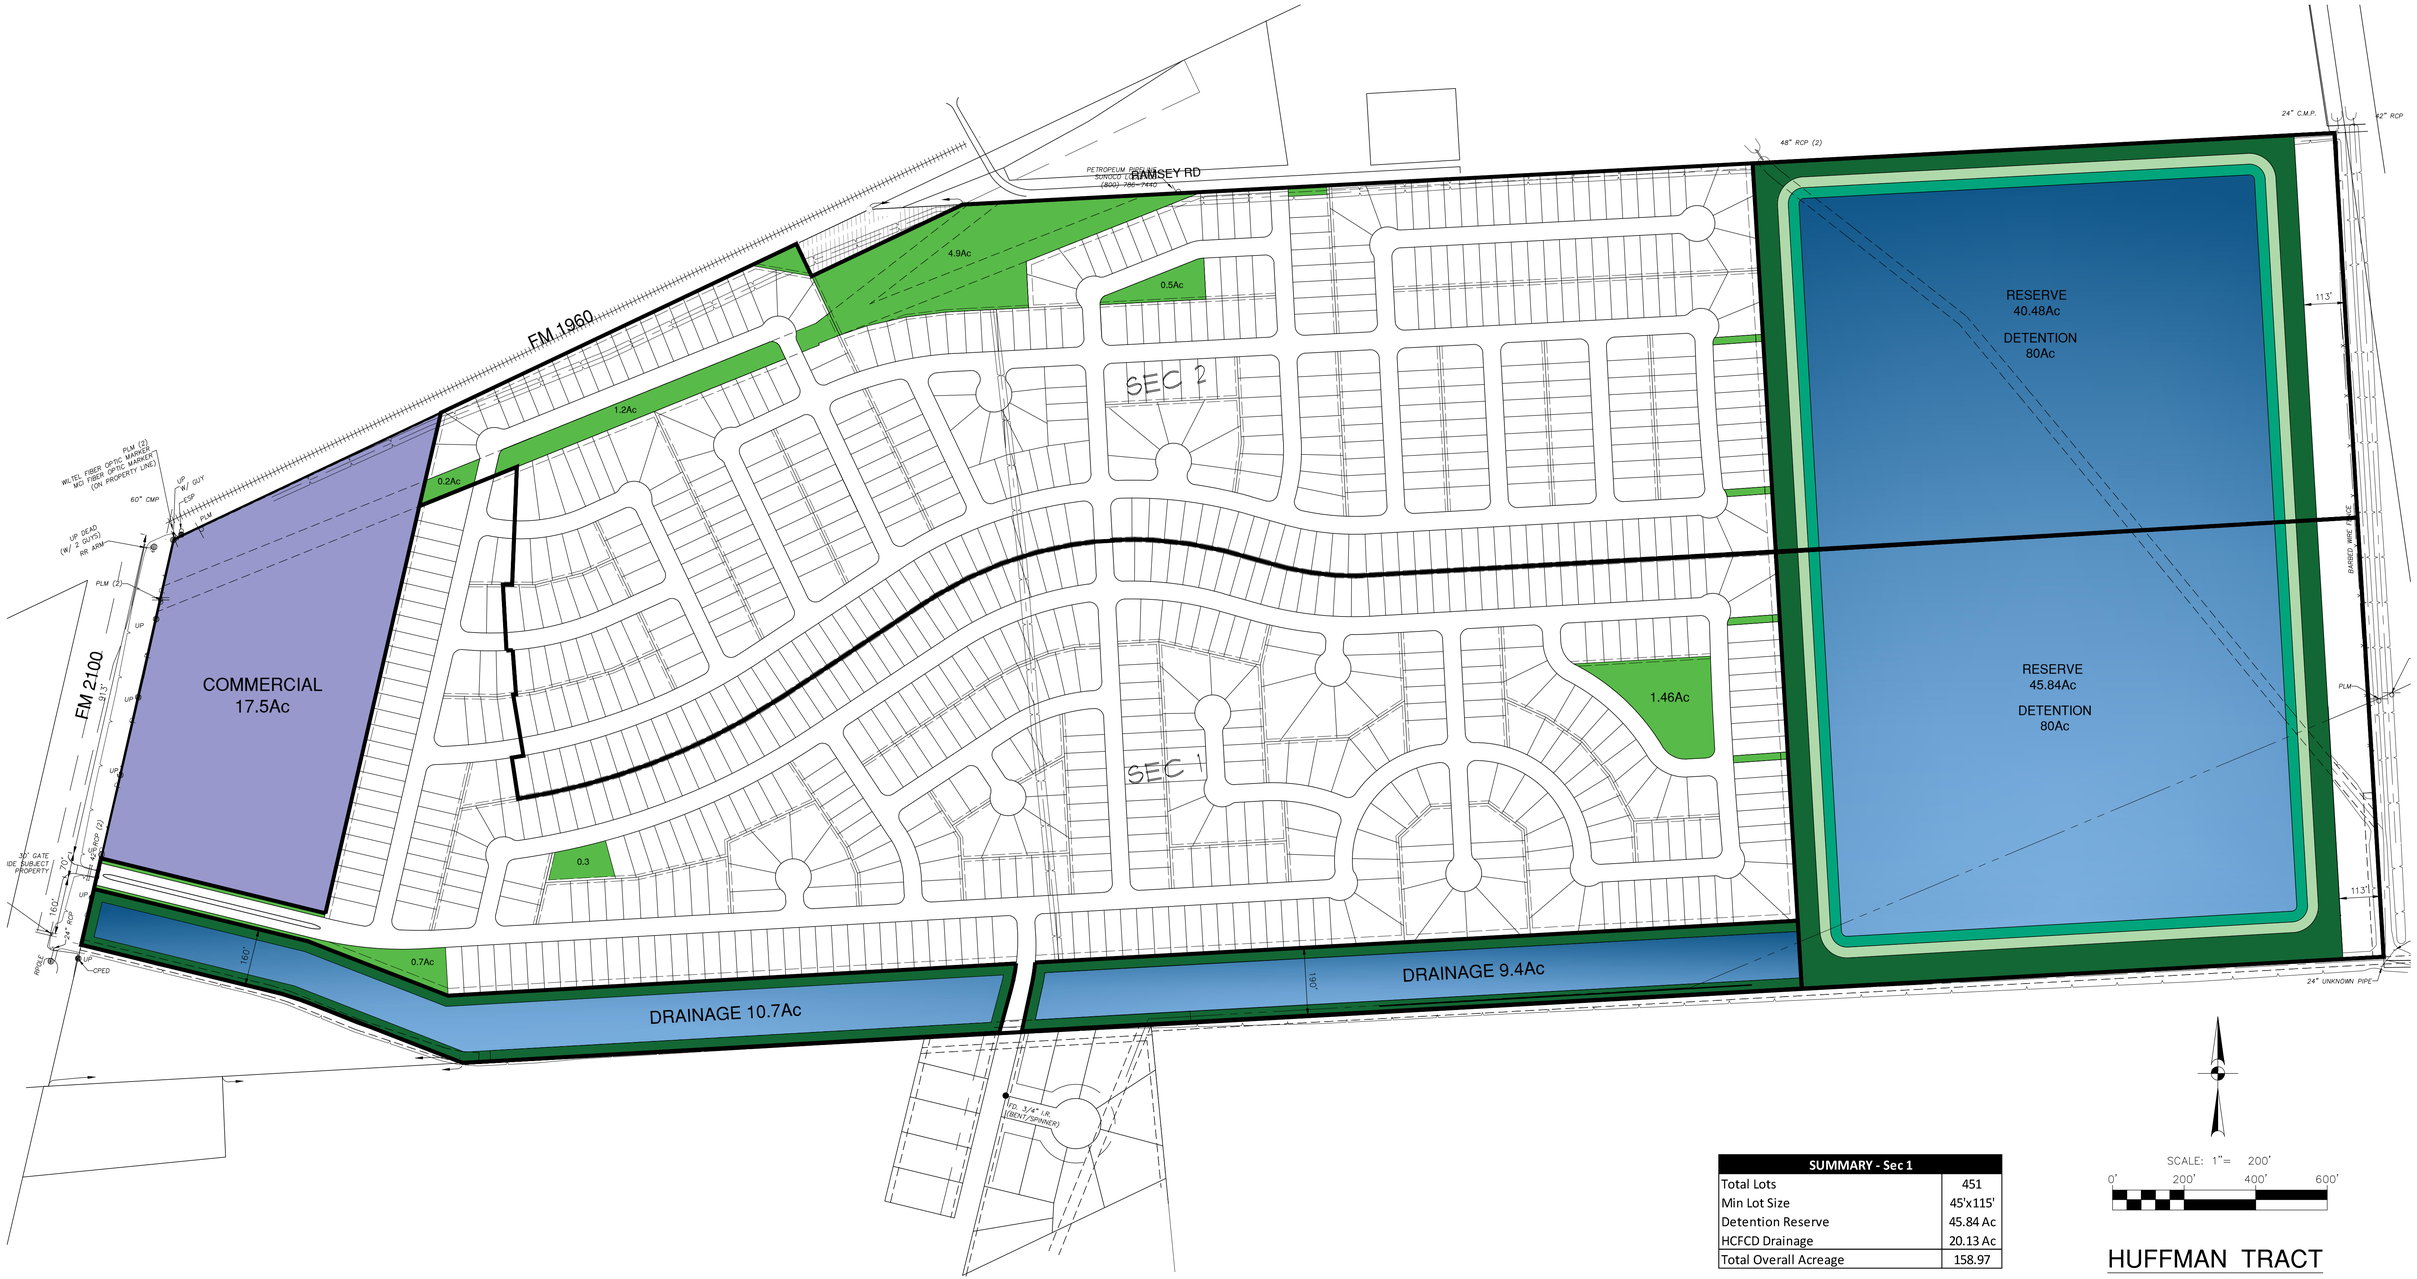

SUMMARY - Sec 1	
Total Lots	451
Min Lot Size	45'x115'
Detention Reserve	45.84 Ac
HCFCD Drainage	20.13 Ac
Total Overall Acreage	158.97

SUMMARY - Sec 2	
Total Lots	449
Min Lot Size	45'x115'
Detention Reserve	40.48 Ac
Total Overall Acreage	130.06

SCALE: 1"= 200'

0' 200' 400' 600'

HUFFMAN TRACT
LAND PLAN

CITY OF HOUSTON, ETJ
HARRIS COUNTY, TEXAS
FEBRUARY, 2018

Date: Feb 01, 2018, 3:55pm User ID: Therschel
File: K:\projects\404\54\00\2-0 Design\2-4 Exhibits\EX180201 LAND PLAN.dwg